




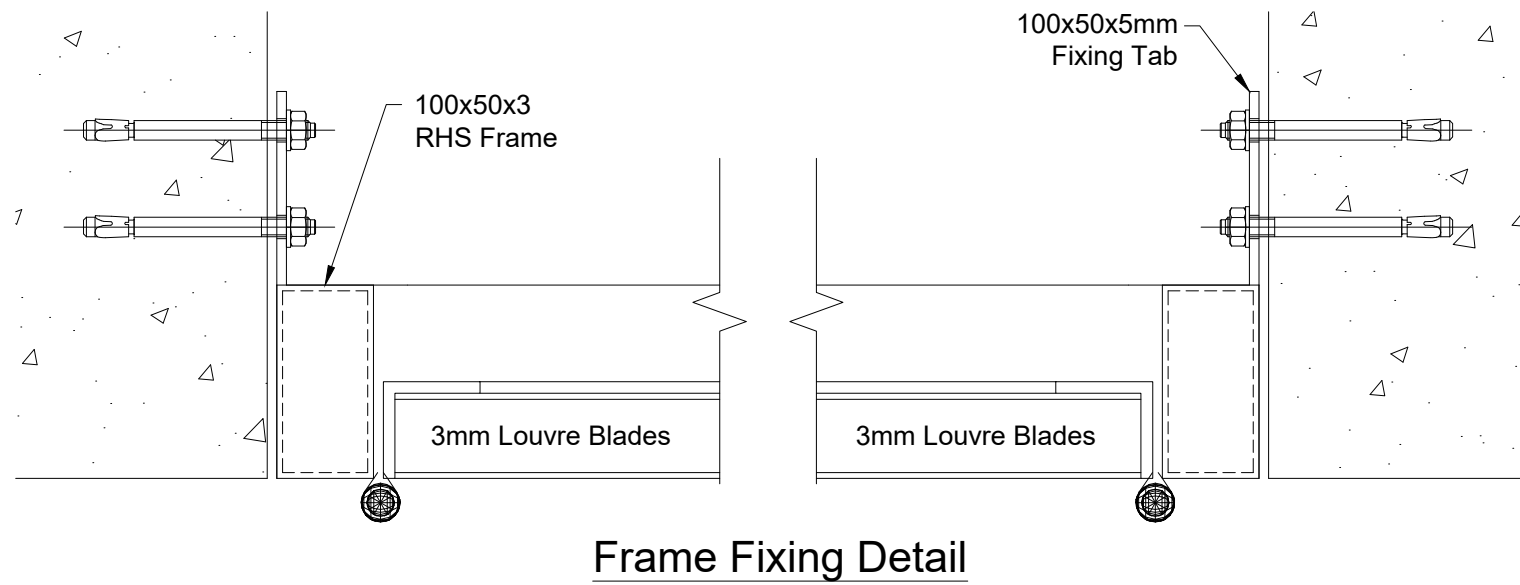


Frame Fixing Detail

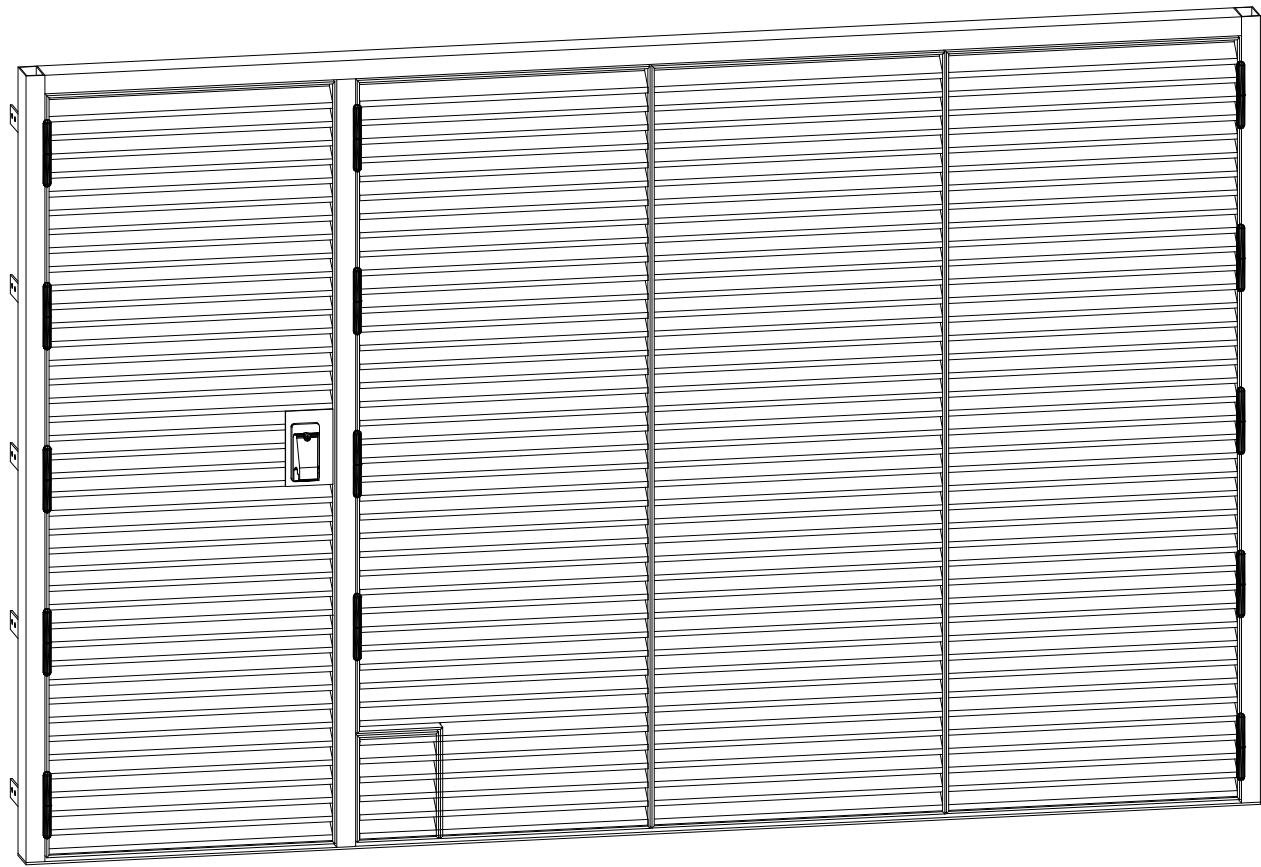


Front Isometric View

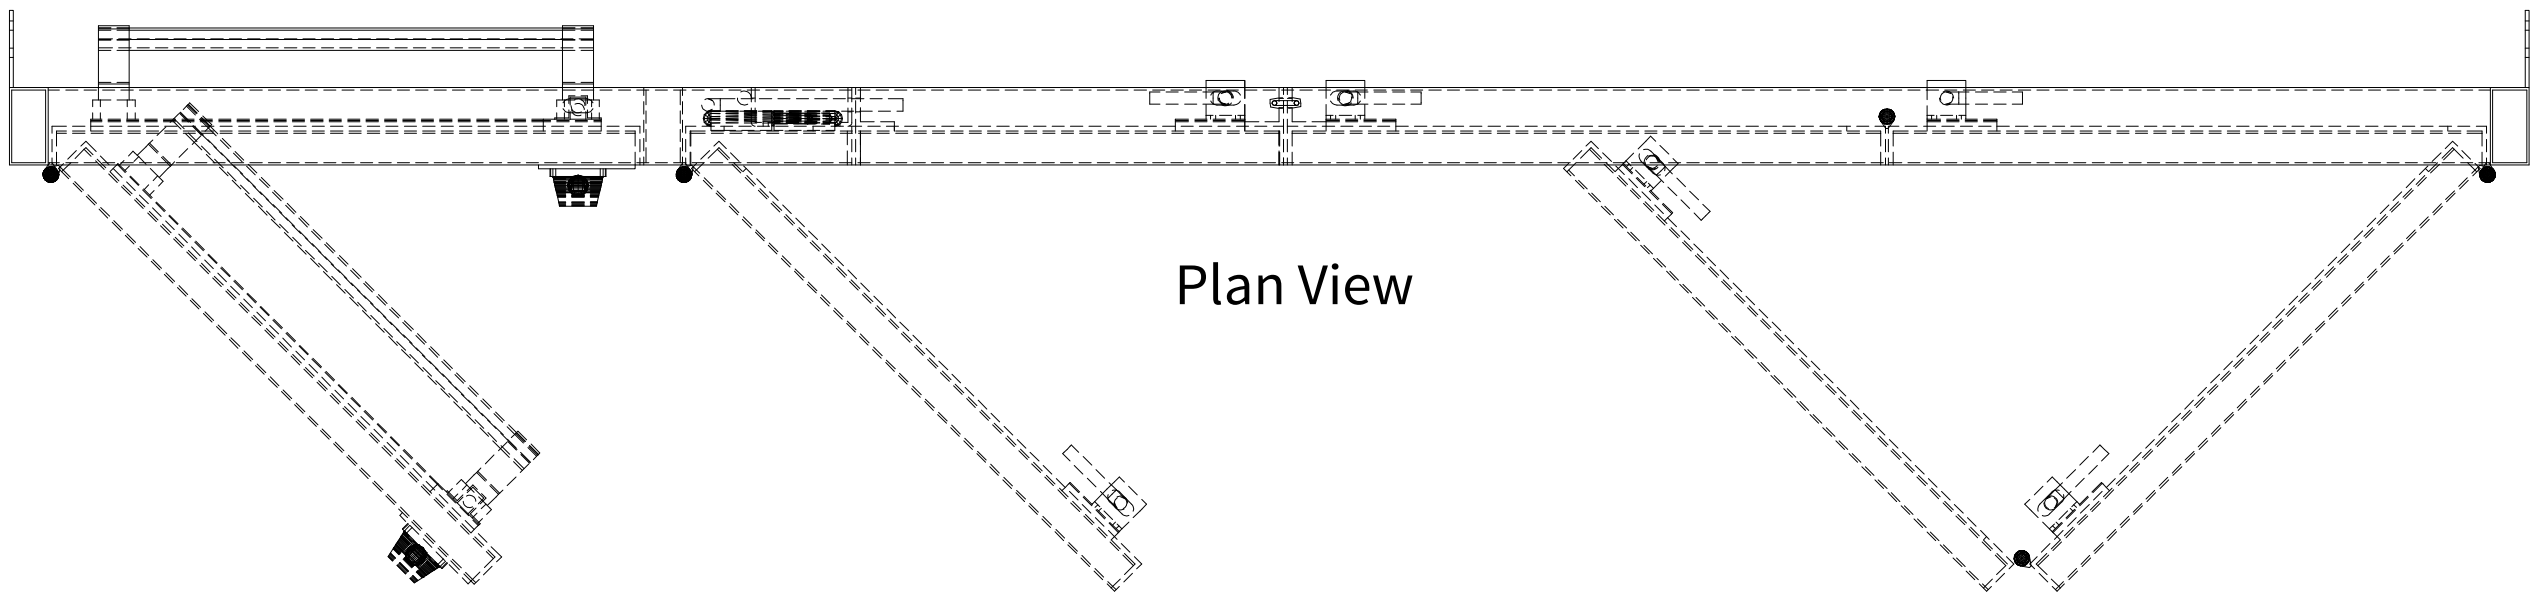

Plan View

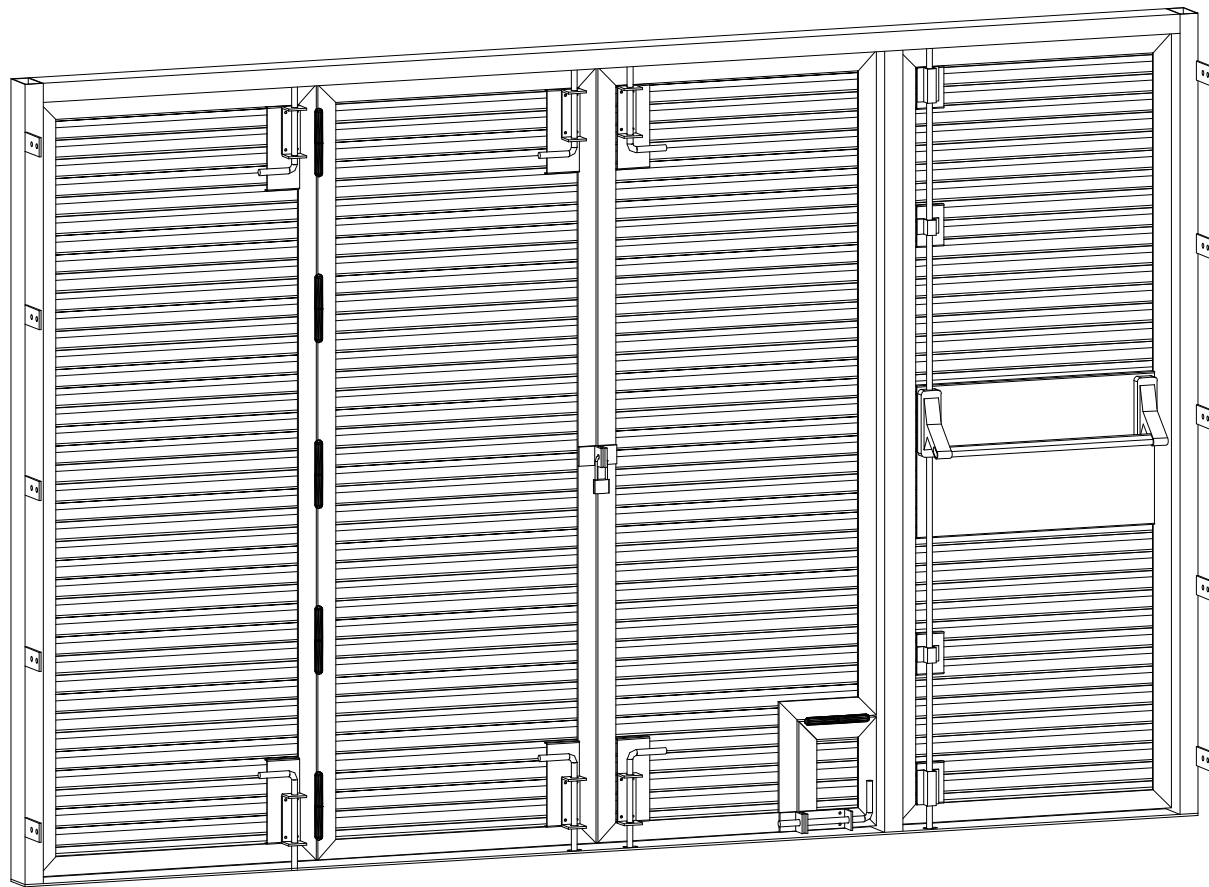


Rear Isometric View

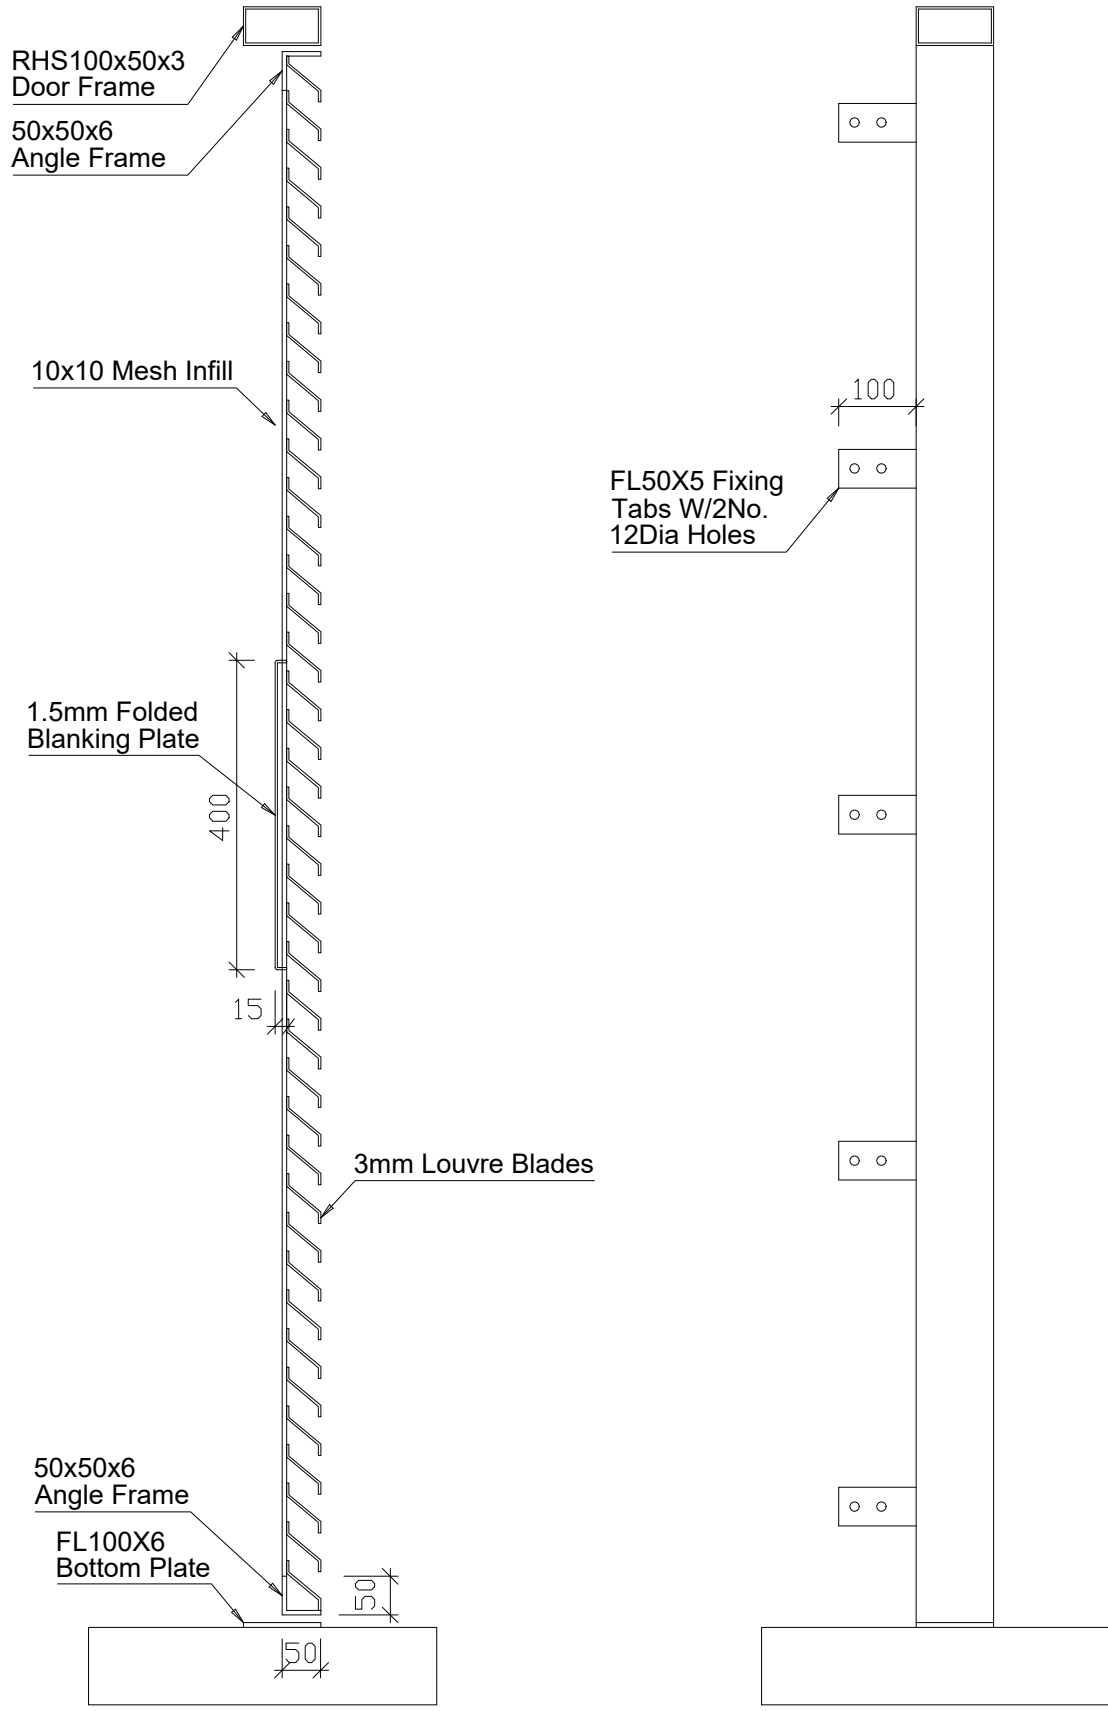


A - A

B - B

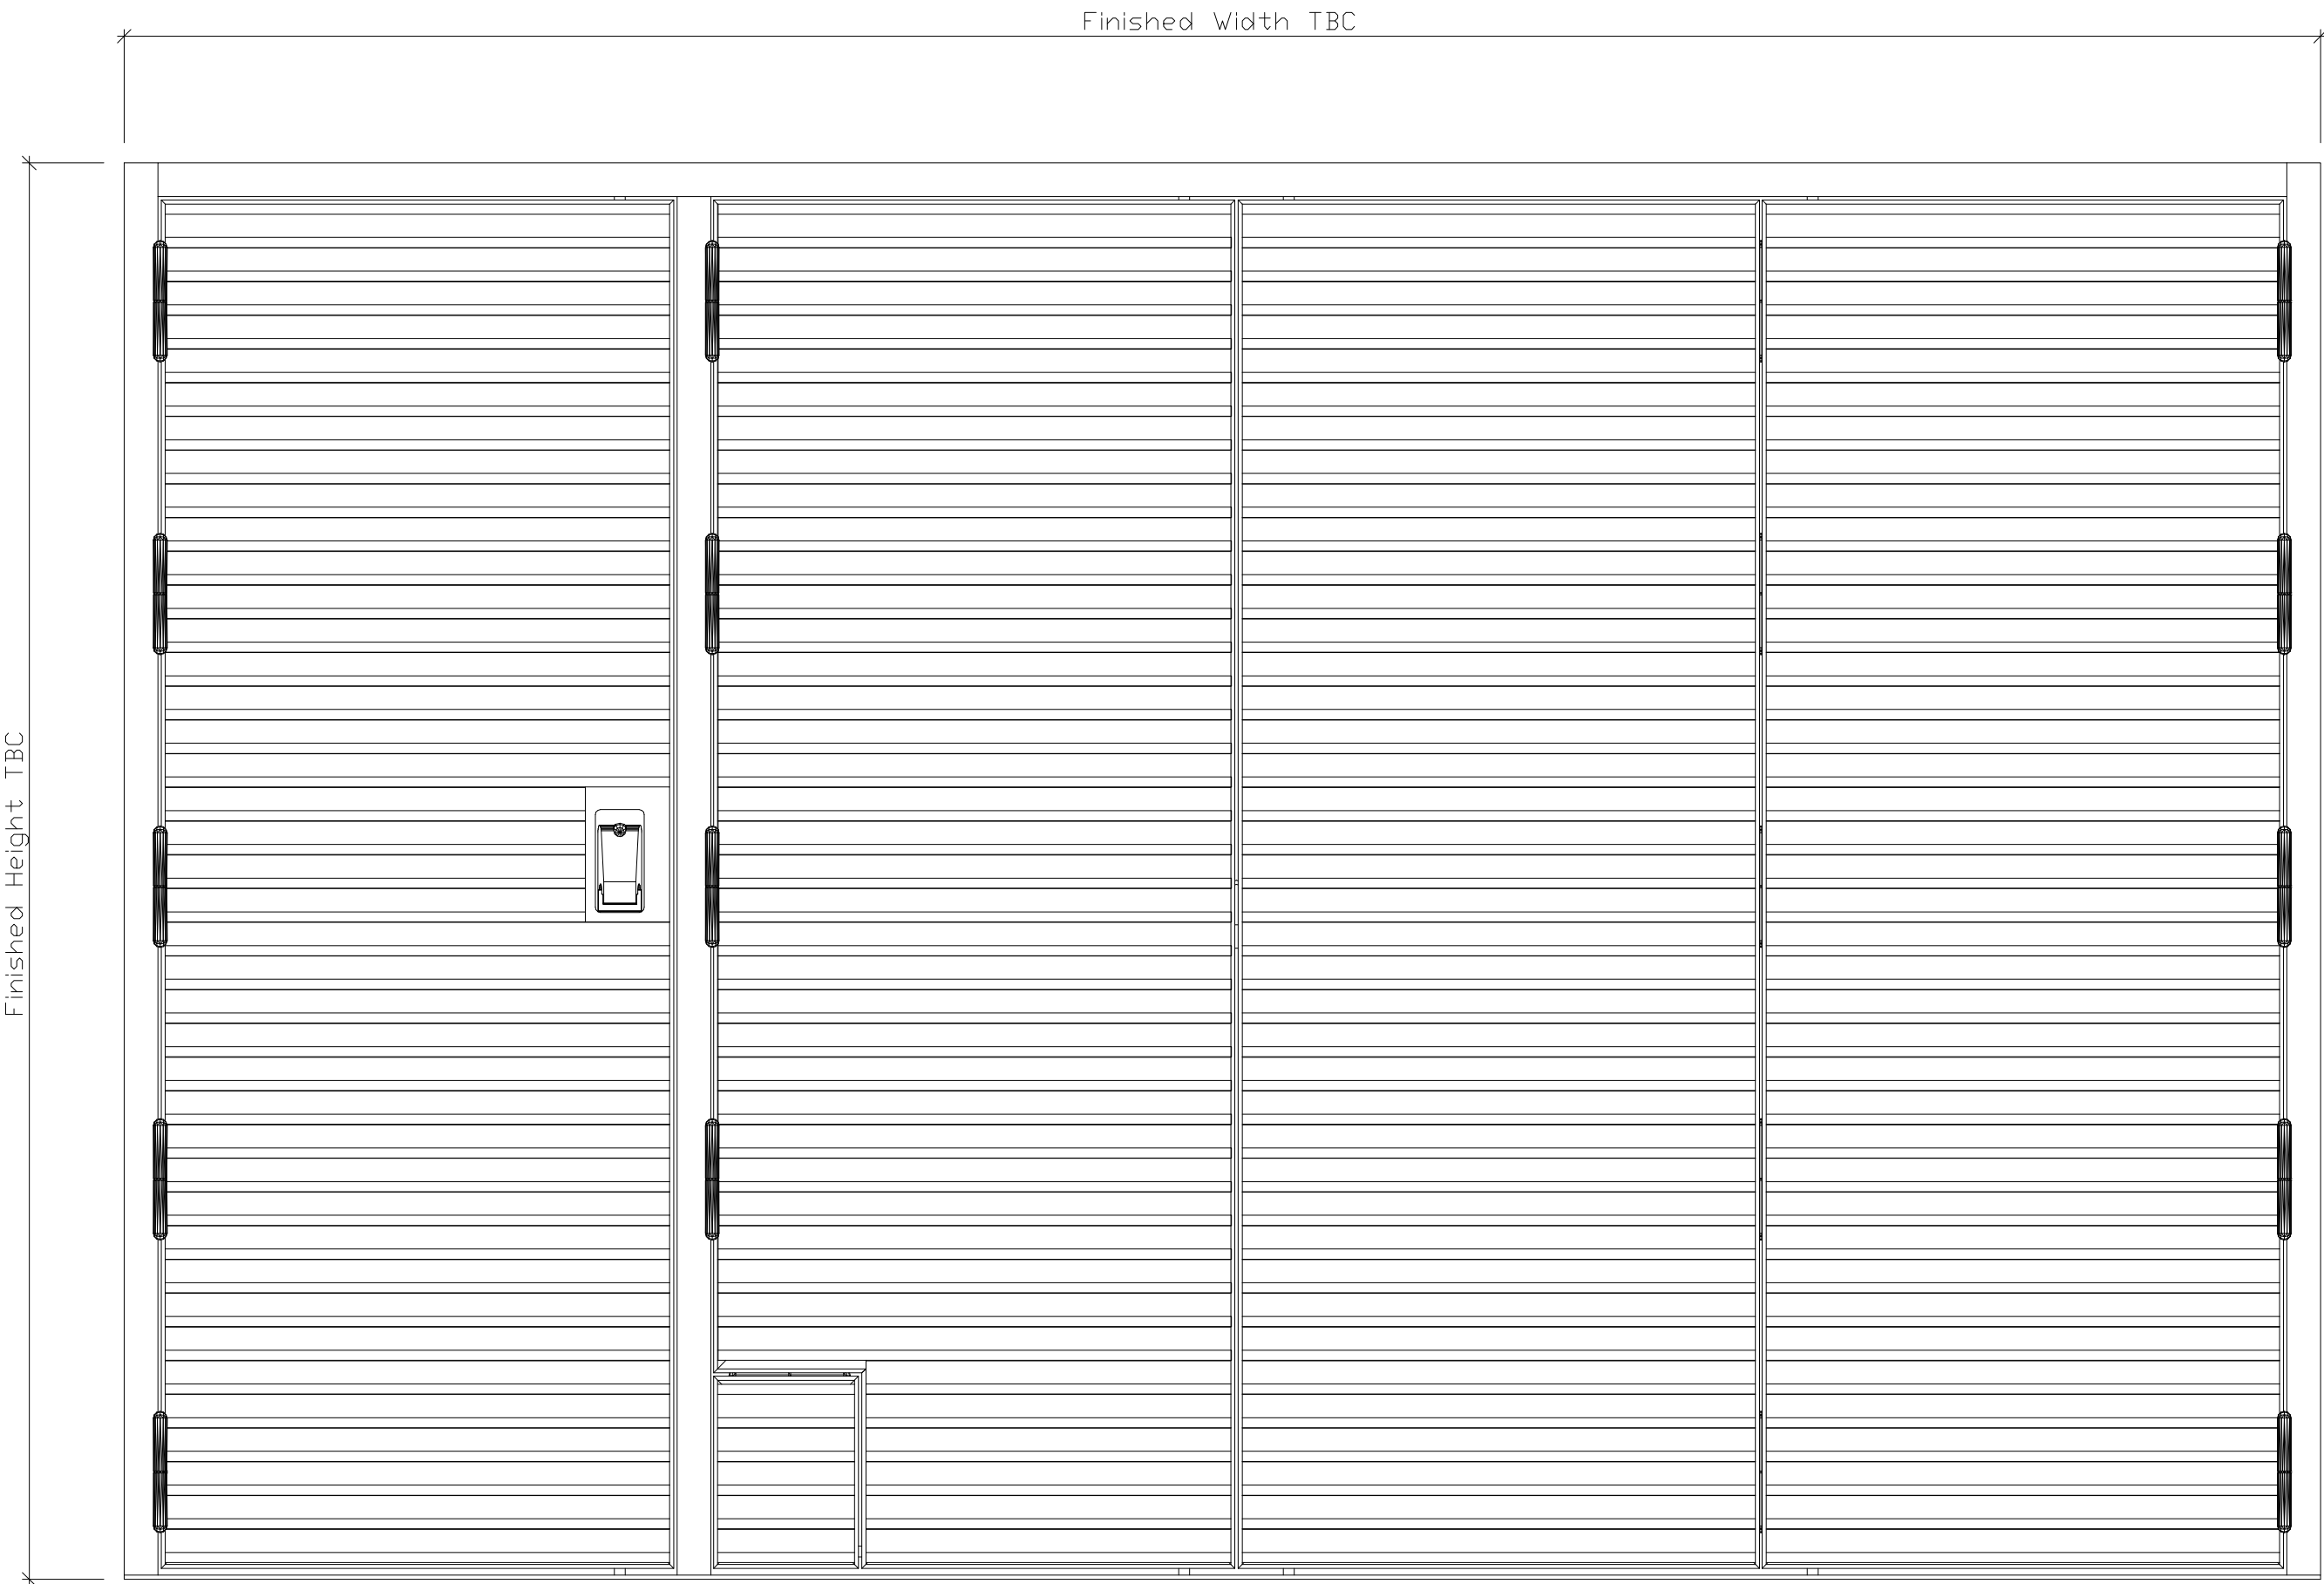

Front Elevation View

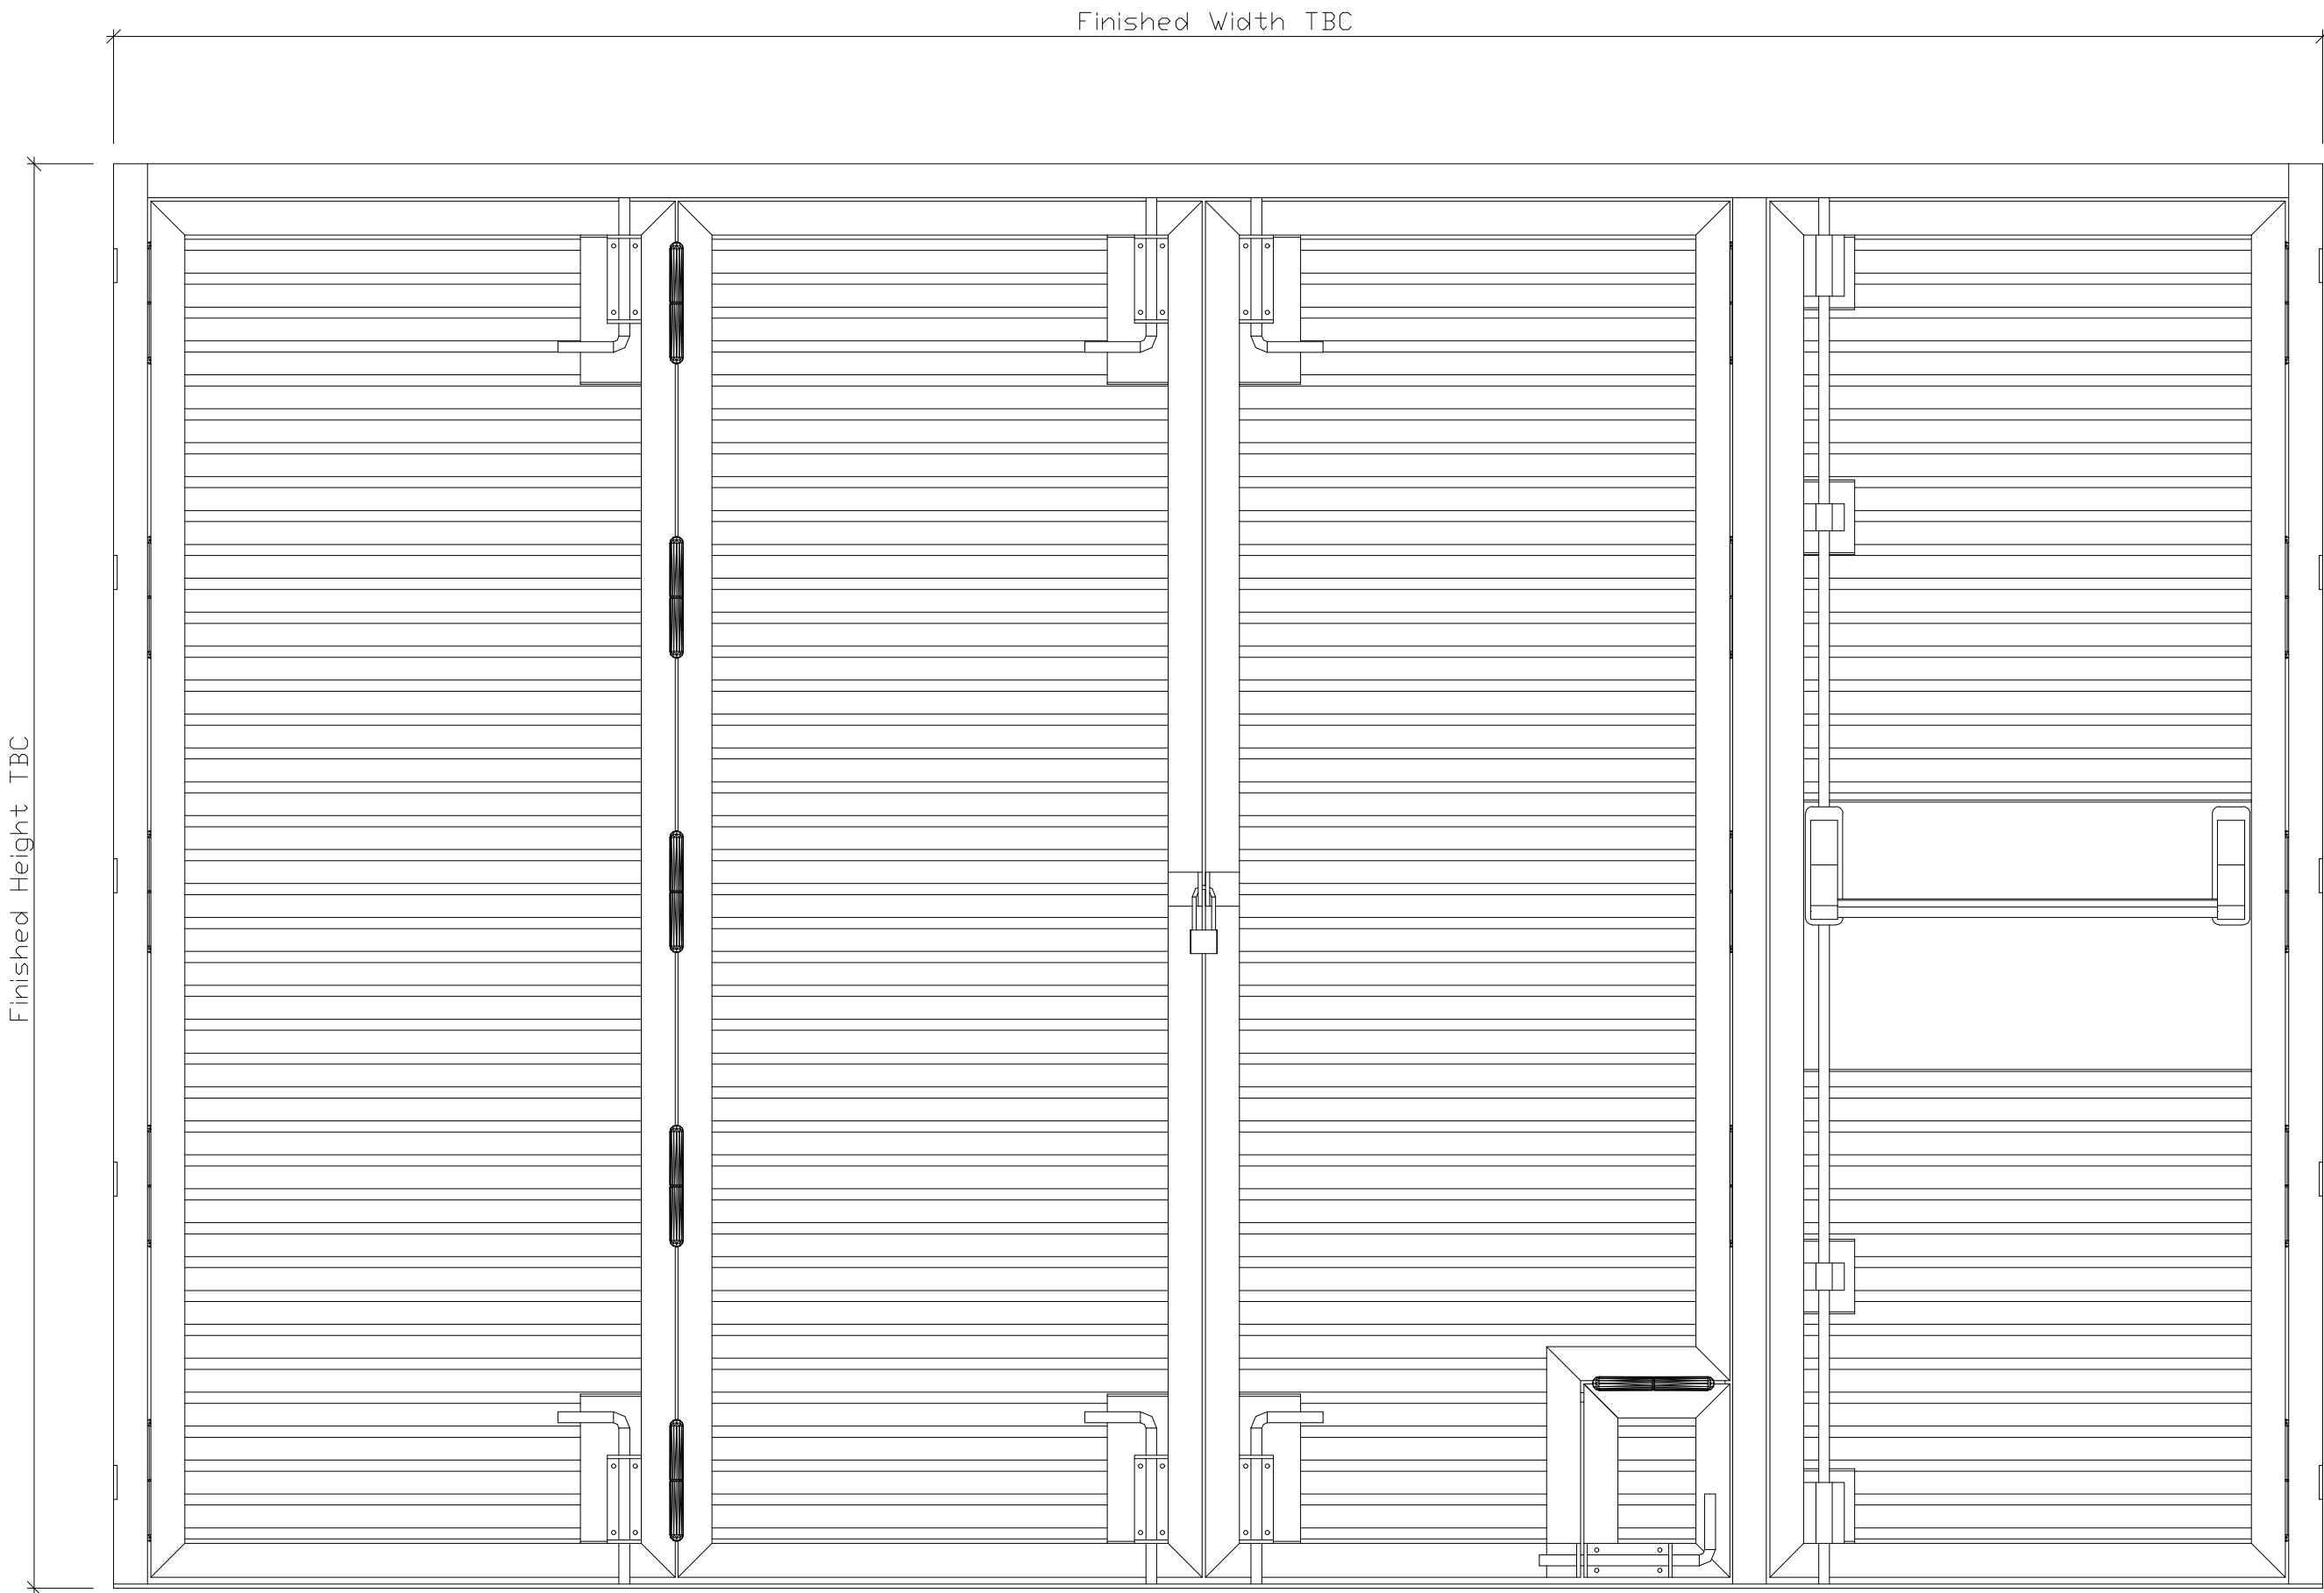

Rear Elevation View


- GENERAL NOTES.**
- THIS DRAWING TO BE READ IN CONJUNCTION WITH THE ARCHITECTS & STRUCTURAL ENGINEERS DRAWINGS.
  - FABRICATION / ERECTION TOLERANCES TO BE IN ACCORDANCE WITH THE CURRENT NSSS UNLESS OTHERWISE NOTED.
  - ALL STEELWORK TO THE FOLLOWING GRADES UNLESS OTHERWISE NOTED:
    - i) ROLLED STRUCTURAL SECTIONS - S355JR
    - ii) ROLLED HOLLOW SECTIONS - S355J2H
    - iii) PLATES - S275
  - REFER TO FABRICATION DRAWINGS FOR PRIMER SPECIFICATIONS.
  - ALL DIMENSIONS ARE IN MILLIMETRES AND LEVELS ARE IN METRES.
  - STEELWORK ABBREVIATIONS:
    - TOS - TOP OF STEEL
    - TOC - TOP OF CONCRETE
    - TOF - TOP OF FOUNDATION
    - FPL - FINISH FLOOR LEVEL
    - SRL - STRUCTURAL SLAB LEVEL
    - USBP - UNDERSIDE BASE PLATE
    - US - UNDERSIDE STEEL
    - CC - CROSS CENTRES
    - CLS - CENTRE LINE STEEL
  - CONCRETE / BRICK / BLOCKWORK SHOWN INDICATIVELY ONLY.
  - ALL WELDS 6MM FILLET FULL PROFILE U N O.

**ADDITIONAL INFORMATION.**

| Index    | Date | Description |
|----------|------|-------------|
| Revision |      |             |

**POWER NETWORK**  
**DOORS AND LOUVERS**

Third Angle Projection

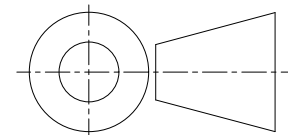

Status:

Project:

Project No:

Client:

Finish:

Drawn By:

Signed By:

Date:  
23/07/2023

Drawing No.:  
GA - Treble Bi Fold - AH

A1